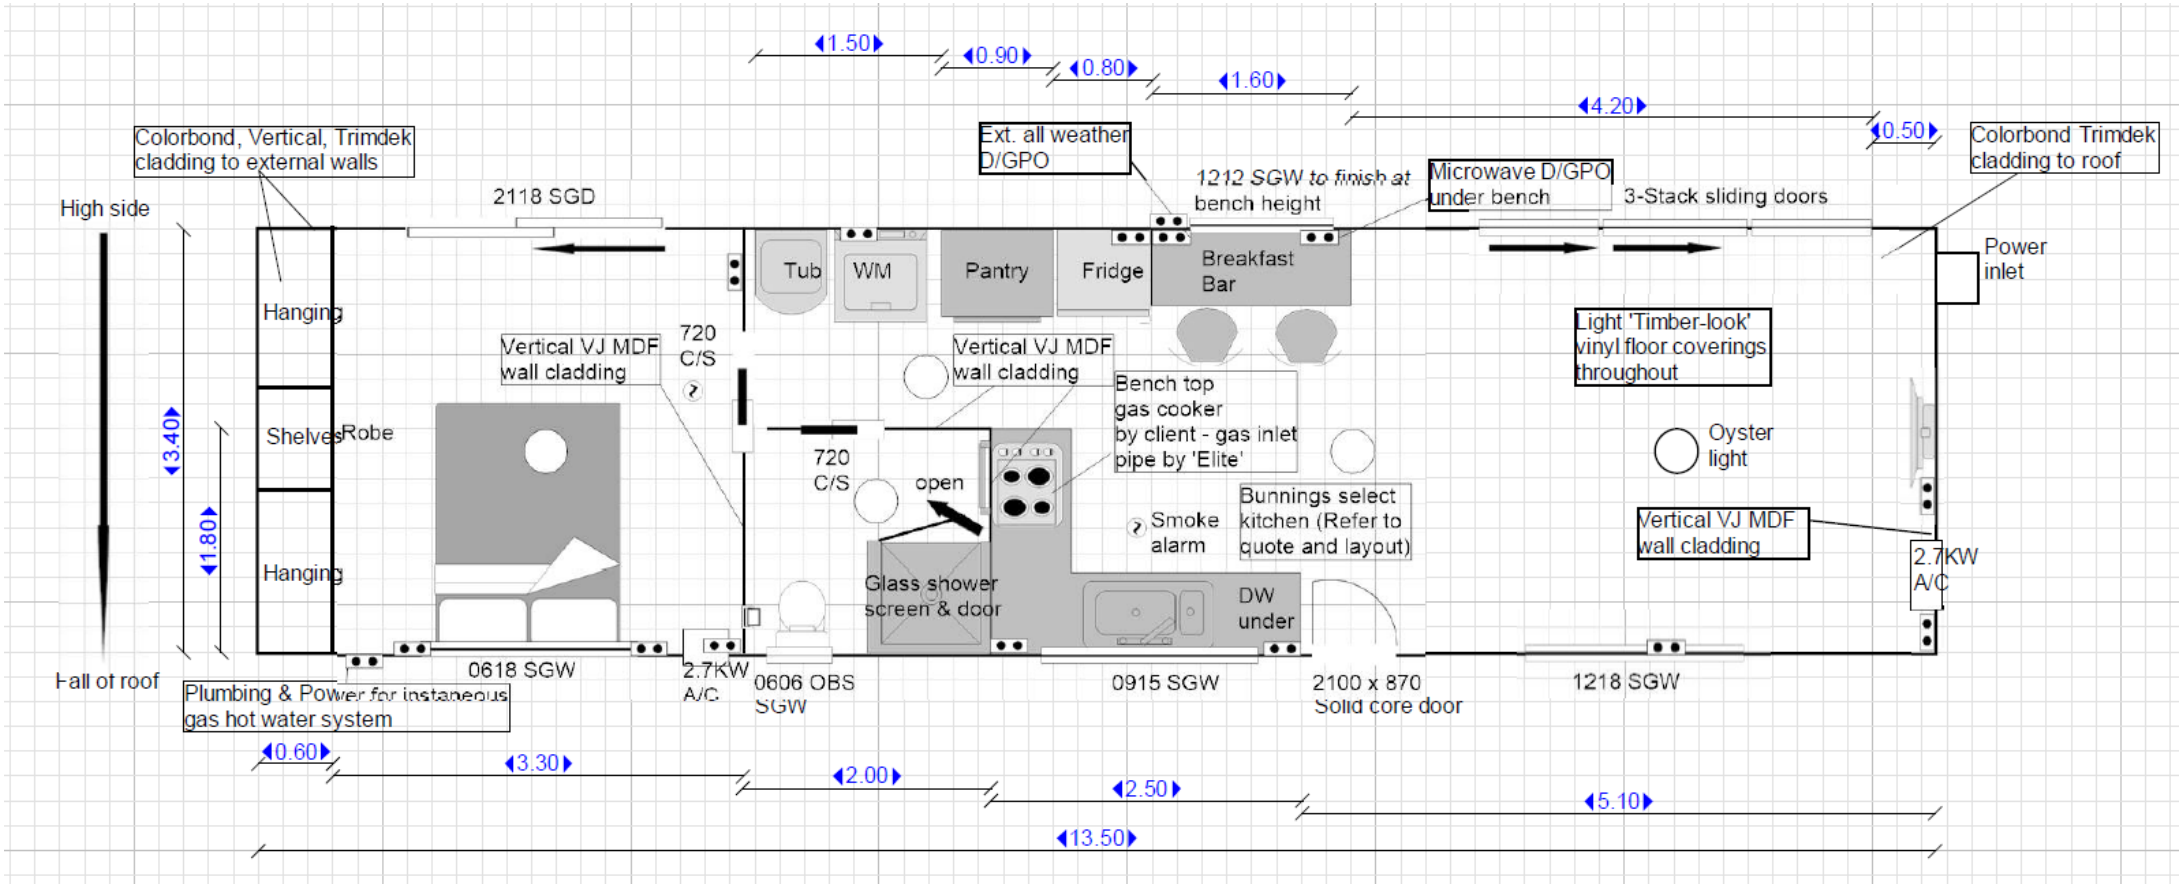
1.50
0.90
0.80
1.60
4.20
0.50
Colorbond, Vertical, Trimdek cladding to external walls
Ext. all weather D/GPO
1212 SGW to finish at bench height
Microwave D/GPO under bench
3-Stack sliding doors
Colorbond Trimdek cladding to roof
High side
2118 SGD
Tub
WM
Pantry
Fridge
Breakfast Bar
Power inlet
Hanging
720 C/S
Vertical VJ MDF wall cladding
Vertical VJ MDF wall cladding
Bench top gas cooker by client - gas inlet pipe by 'Elite'
Light 'Timber-look' vinyl floor coverings throughout
3.40
Shelves
Robe
720 C/S
open
Oyster light
1.80
Smoke alarm
Bunnings select kitchen (Refer to quote and layout)
Vertical VJ MDF wall cladding
Hanging
Glass shower screen & door
DW under
2.7KW A/C
Eall of roof
0618 SGW
2.7KW A/C
0606 OBS SGW
0915 SGW
2100 x 870 Solid core door
1218 SGW
Plumbing & Power for instaneous gas hot water system
0.60
3.30
2.00
2.50
5.10
13.50